SOUTHERN INTERIOR
KARTING ASSOCIATION
VERNON MULTIPLEX
PARKING LOT TRACK

TRACK LENGTH: 510m @ CENTER LINE
TRACK AVERAGE WIDTH 9.0m
TIRE BUNDLES (4 LONG X 3 HIGH)
SPACED MIN. 1.0m AWAY FROM
CURBS AND OBSTACLES
OUTER BOUNDARIES: CONCRETE
CURBS - 152mm HIGH
DIMENSION UNITS: METERS

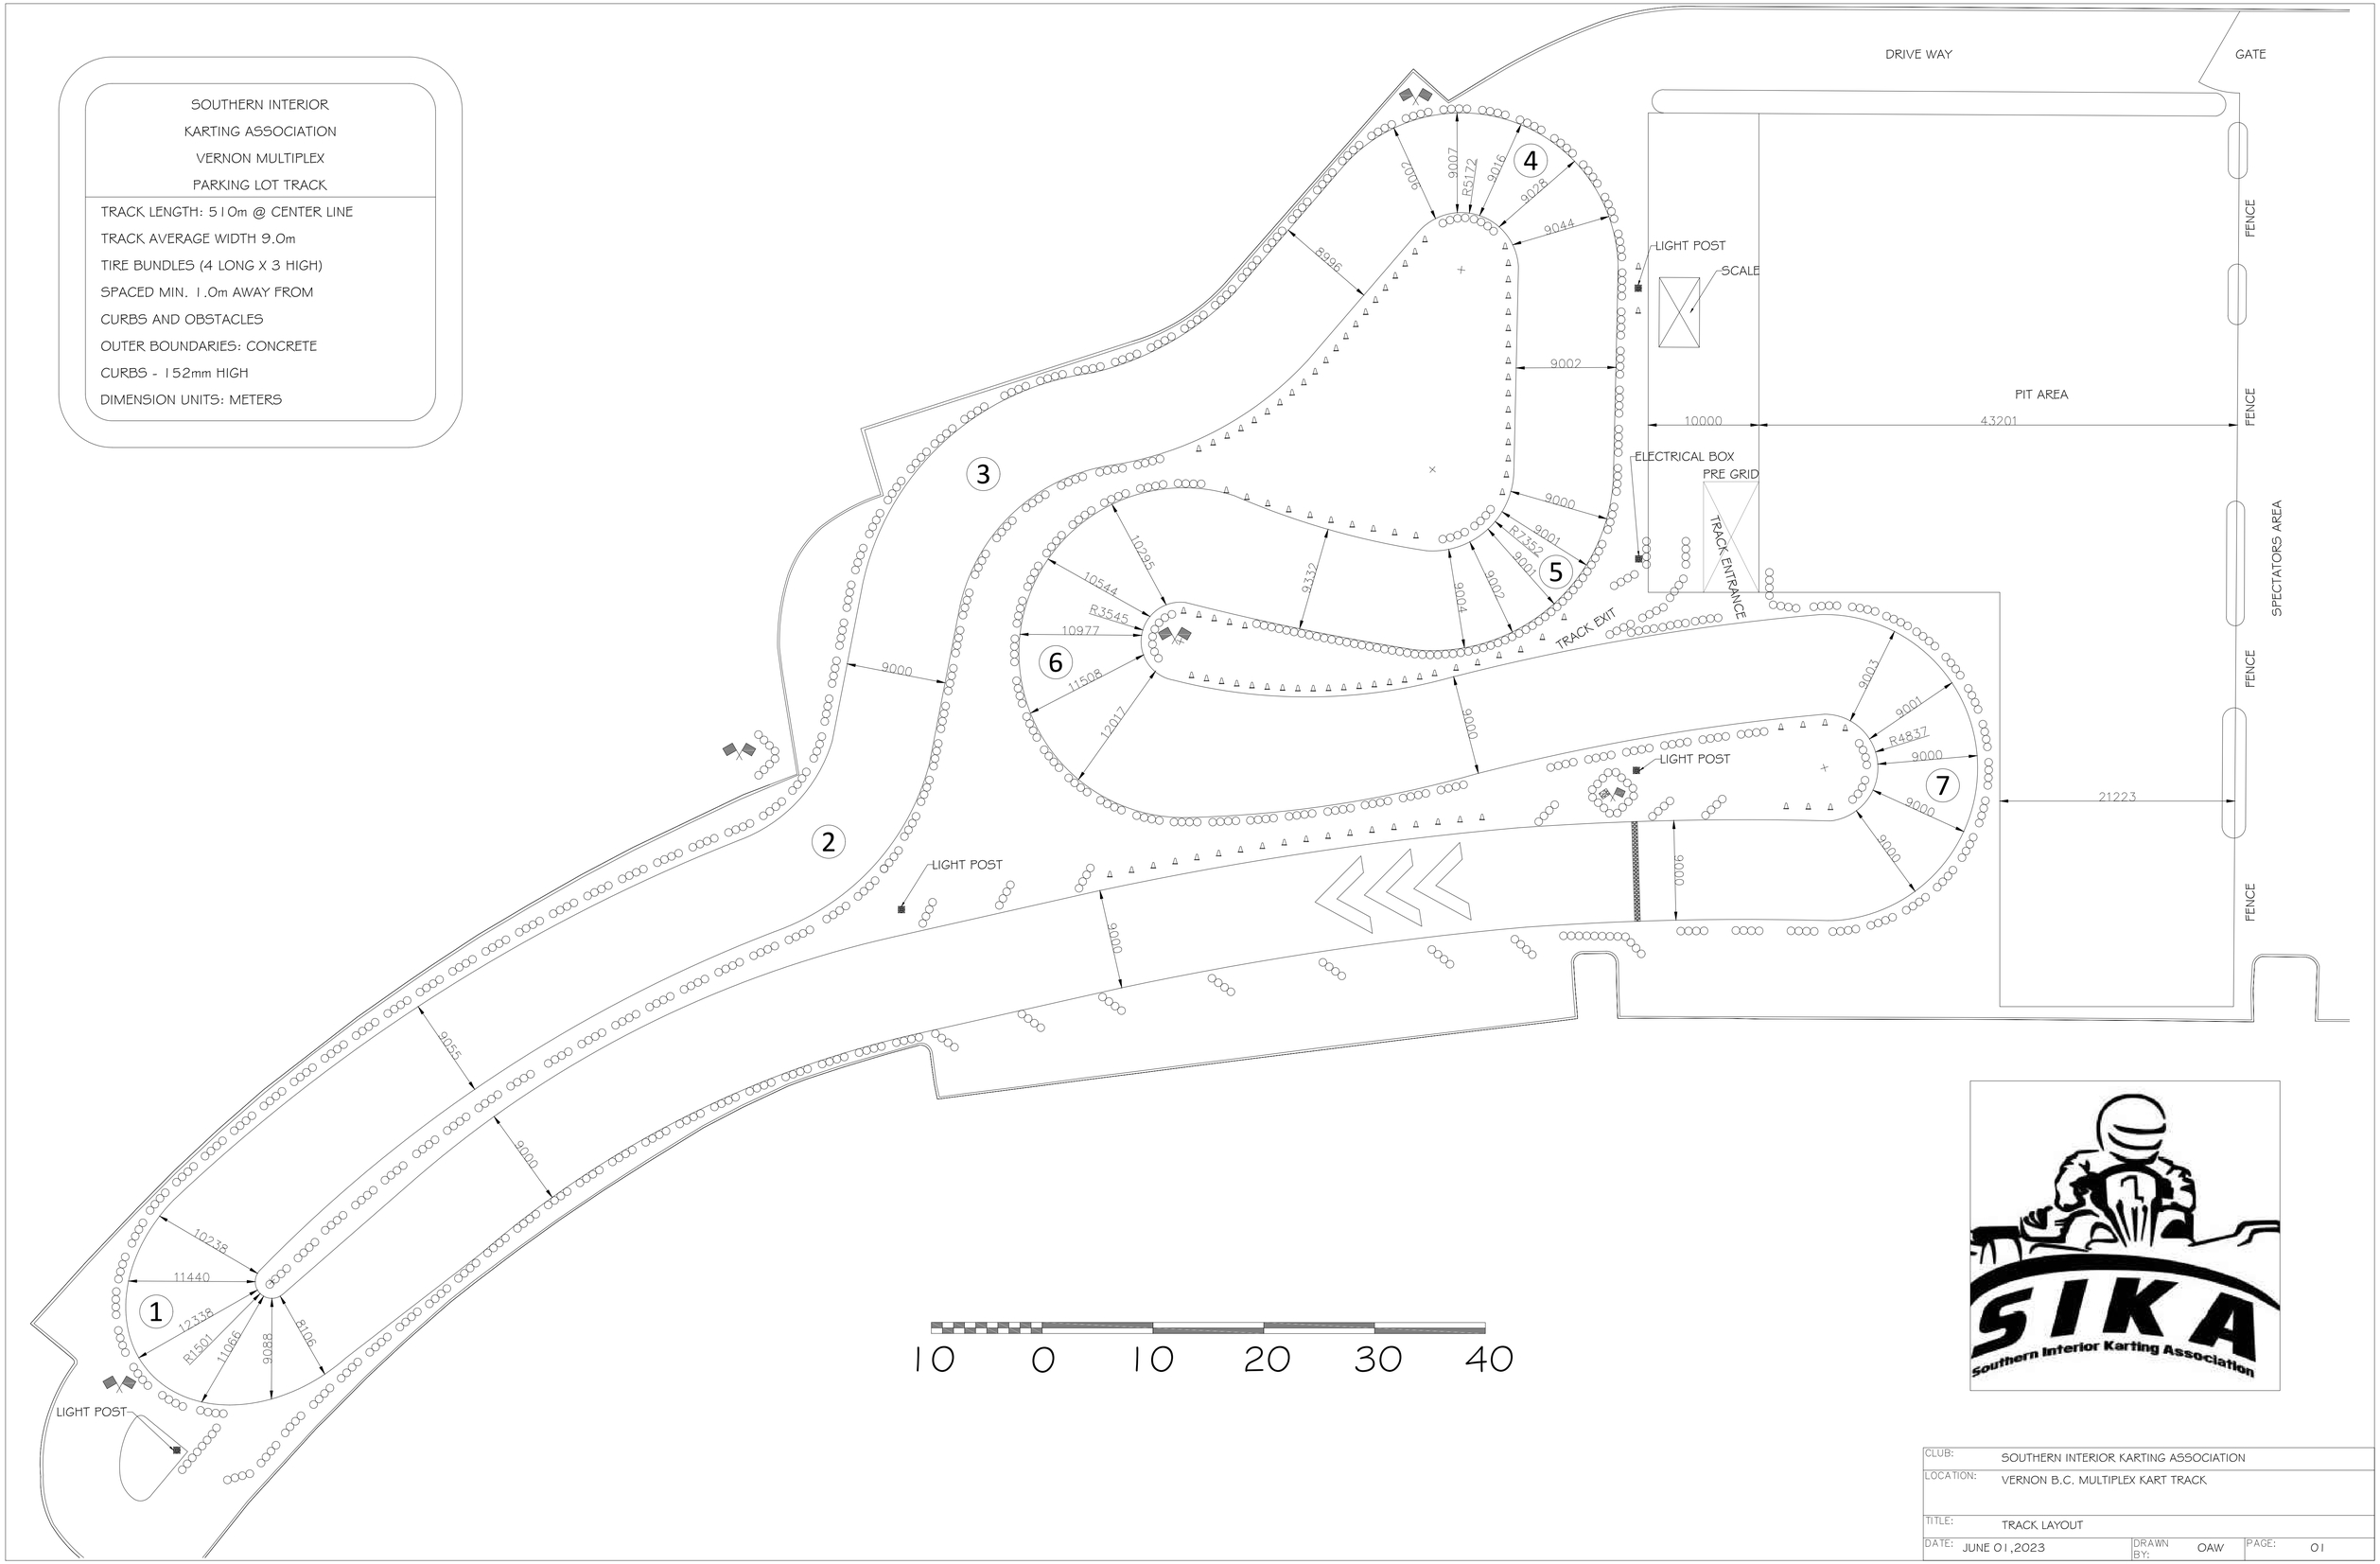

CLUB:	SOUTHERN INTERIOR KARTING ASSOCIATION
LOCATION:	VERNON B.C. MULTIPLEX KART TRACK
TITLE:	TRACK LAYOUT
DATE: JUNE 01,2023	DRAWN BY: OAW / PAGE: 01